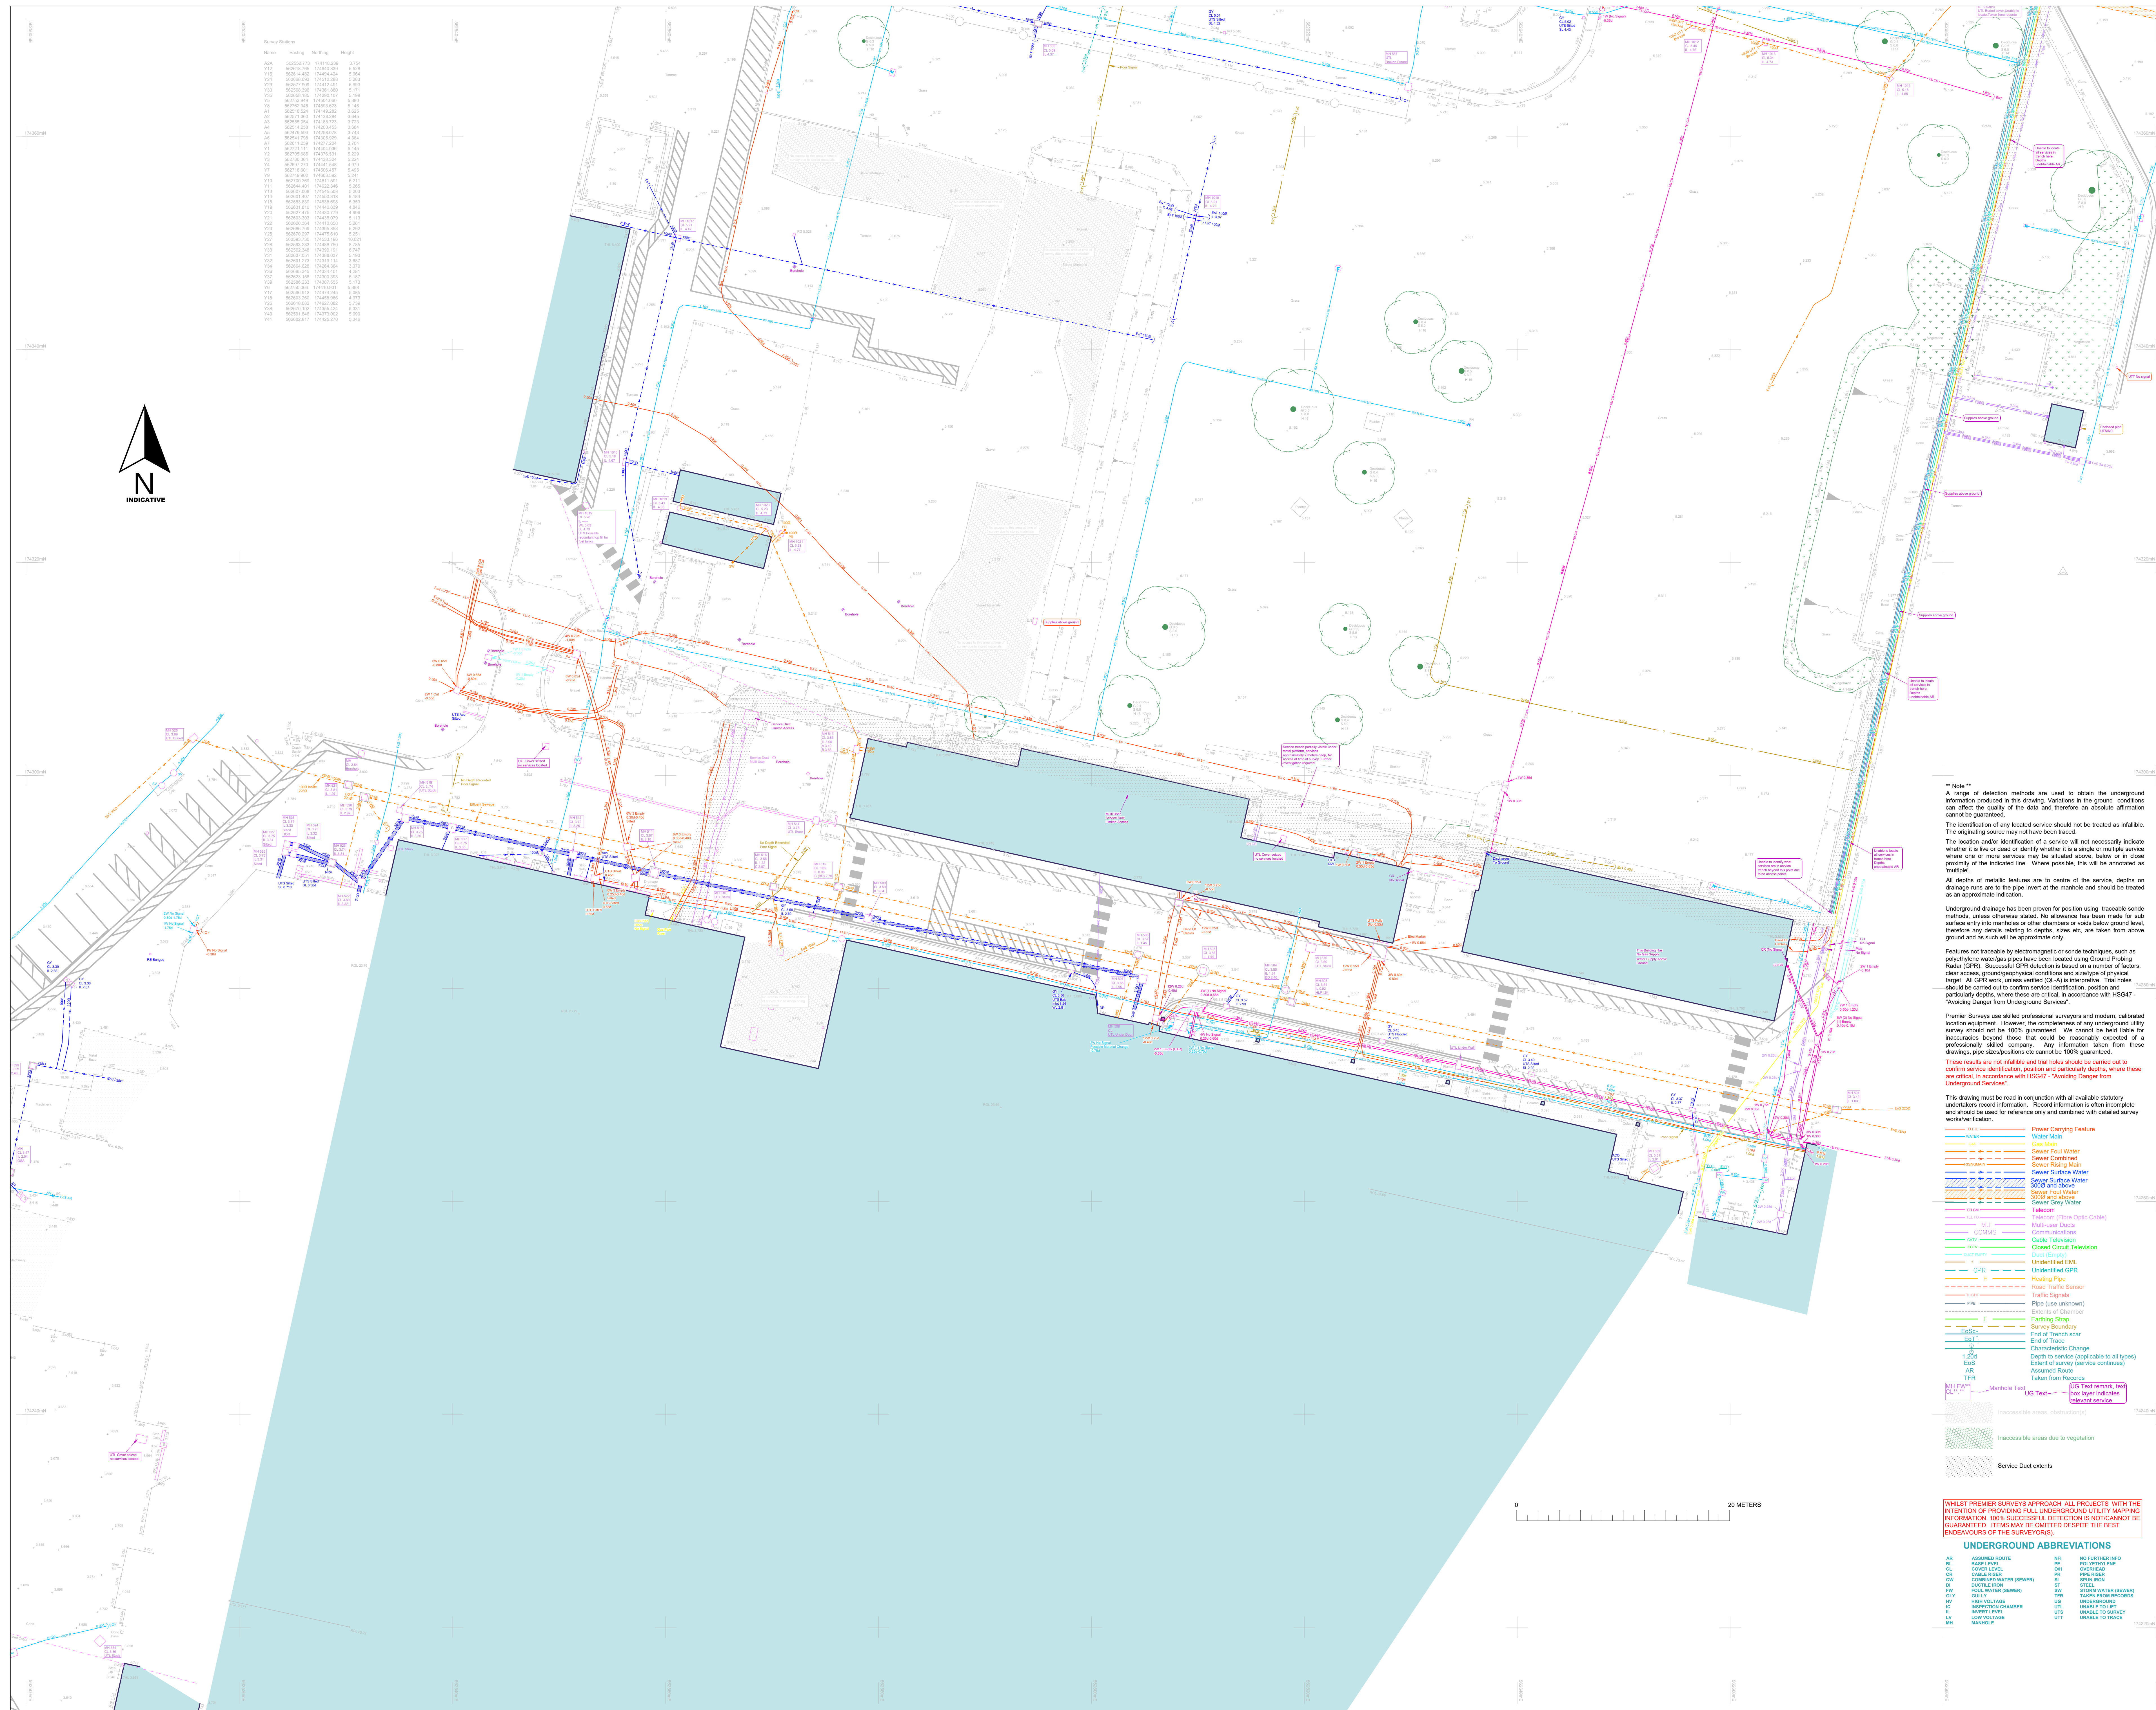


[illegible]

PREMIERsurveys
designed to measure

ISO 9001
Quality Management
System
CERTIFIED
FACILITY

RICS
REGISTERED TO RICS

CHAS
NHS Healthcare Contractor

**chartered
ICES**

bsi

**THE SURVEY
ASSOCIATION**
FULL MEMBER

Constructionline
Constructionline

30

9-11 LOWATER ST
CARLTON
NOTTINGHAM
NG4 1JJ
Tel: 0115 962 2876

UNIT 3
IVORY WHARF
ELEPHANT LANE
LONDON
SE16 4JD
Tel: 0207 231 3404

www.premiersurveys.co.uk
mail@premiersurveys.co.uk

PSL REF	8856
CLIENT	RES GROUP BEAUFORT COURT EGG FARM LANE KINGS LANGLEY HERTFORDSHIRE, WD4 8LR
JOB TITLE	KIMBERLY CLARK NORTHFLEET GRAVESEND DA11 9AD

DRAWING TITLE						
UNDERGROUND UTILITY SURVEY						
SURVEYOR	WTWD	DRAWN	WTYD	CHECKED	DS	
SCALE	1/200	SHEET NO.		SHEET 4 OF 5		
DATE	SHEET SIZE		DRAWING NO.			
MAY 23	A0		8866_UNDERGROUND_R1			

This survey has been presented to the Ordinance Survey (O.S.) National Grid OSGRDS via Global Navigational Satellite System and the O.S. Advice Centre using OSGRDS 1 to 3 transformation.

Vertical datum - levels are related to OGS Ordnometric height, not connected to MSL. (Newly) by OSGRDS 1 transformation parameters.

No scale factor has been applied to this survey therefore the coordinate values are arbitrary & not true to scale.

A true OSGRDS coordinate can be calculated by scaling the survey by the centre point as follows.

SCALE FACTOR: 0.99999212
CENTRE POINT: 508641.127, 7127.4438, 43.0

REVISIONS			
No.	REVISION	DATE	BY
1	UPDATED DRAWING	26.05.23	DS

[illegible][illegible]

